



FilmL.A., Inc.
 1201 W. 5th Street, Suite T-800
 Los Angeles, CA 90017
 t: (213)977-8600 - f: (213)977-8601
 www.filmla.com

Summary Information

Permit No: F00020905-01

Type of Permit: FILMING

Release Date: 10/22/2009

Production Company ABC STUDIOS

Producer Howard Grigsby

Insured Company Name ABC STUDIOS

Director Brian Spicer

Contact Phone No. 1 818-460-7777

1st AD Rich Sickler

Contact Phone No. 2

Fax

Production Manager Joan Van Horn

Address 500 S BUENA VISTA ST
 BURBANK, California 91521

FilmL.A. Coordinator Yulizza Ramirez

Production Title CASTLE EPISODE 209

Location Manager Brad Bemis

Type of Production TV Drama

Primary Phone Mobile - 310-991-0959
 Secondary Phone

Location Assistant Dennis Morley

Primary Phone Mobile - 310-963-9400
 Secondary Phone

Fees

Posting 300 \$104.00

Total Permit Fee \$1,631.00

Posting 600 \$364.00

Number of Locations 2

Posting 900 \$156.00

Notification Charge \$310.00

LA CITY LANE AND STREET CLOSURE FEE \$312.00

FILMLA FILM PERMIT RIDER FEE \$100.00

FILMLA MONITOR FEES \$240.00

FILMLA MONITOR FEES OVERTIME \$45.00



FilmL.A., Inc.
 1201 W. 5th Street, Suite T-800
 Los Angeles, CA 90017
 t: (213)977-8600 - f: (213)977-8601
 www.filmla.com

Summary Information

Location

Location 1 of 2
Page 1 of 2

Permit Number	F00020905-01	Location Manager	Brad Bemis
Production Company	ABC STUDIOS	Primary Phone	Mobile - 310-991-0959
Insured Company	ABC STUDIOS	Secondary Phone	
Production Title	CASTLE EPISODE 209		
Location Address	815 W 7th St, Los Angeles, CA, 90017		
Location Names			
Location Type	Restaurant		
Location Description			
Film Dates	10/23/2009 - 10/23/2009 07:00 - 22:00		
Open or Closed to the Public	Closed		
Generic Conditions	Community Survey Required Equipment vehicles may park on one side of street Must Maintain 5' Clearance on Sidewalks/Walkways No Cast and Crew parking on areas streets.		
Please see attached documents	flower and wilshire.pdf 7TH ST CLOSURE.pdf 7th St (Figueroa - Flower) north curb.pdf Wilshire Blvd (Figueroa - Lebannon) South Curb.pdf Downtown LA July 2009.pdf		
Equipment on Location	Type	Quantity	Personnel on Location
	5 or 10 ton trucks	4	Type
	Cast/Crew vehicles	75	Cast
	Condors	1	Crew
	Cranes	1	Extras
	Cube Trucks	4	Spot
	Generator	1	Check
	Motor Homes	4	
	Picture vehicles	2	
	Semi Trucks	2	
	Stakebed Trucks	3	
	Vans	4	
Filming Activities	Interior Dialogue;		
Jurisdiction	Political: Los Angeles City - Council District 09	Police: Los Angeles Police Department	Fire: Los Angeles City
Location Notes			
Coordinator Note	RIDER RELEASES LOCATION AND COLLECTS FEES.		
Parking	Base Camp Location Type : Private Parking Lot Street : 8th St. & Figueroa St. from 0700-0300 hrs.	Crew Parking Location Type : Private Parking Lot Street : 8th St. & Francisco St.	
Posting "No Parking" signs	S/S Wishire Bl., Figueroa St. - Alley		



FilmL.A., Inc.
 1201 W. 5th Street, Suite T-800
 Los Angeles, CA 90017
 t: (213)977-8600 - f: (213)977-8601
 www.filmla.com

Summary Information**Location****Location 1 of 2****Page 2 of 2**

Permit Number	F00020905-01	Location Manager	Brad Bemis
Production Company	ABC STUDIOS	Primary Phone	Mobile - 310-991-0959
Insured Company	ABC STUDIOS	Secondary Phone	
Production Title	CASTLE EPISODE 209		
Approximate Footage	301 - 600	Log Number	09-1005521
Date(s)	10/23/2009 to 10/23/2009	Time(s)	07:00 to 22:00
Posting "No Parking" signs	N/S 7th St., Figueroa St. - Flower St.		
Approximate Footage	301 - 600	Log Number	09-1005522
Date(s)	10/23/2009 to 10/24/2009	Time(s)	07:00 to 22:00
Lane / Full Closure	S/S curblane Wilshire Bl., Figueroa St. - Lebanon St. (CONTINUOUS)		
Approximate Footage	0 - 300		
Date(s)	10/23/2009 to 10/24/2009	Time(s)	09:00 to 22:00
Lane / Full Closure	W/S curblane Flower St., 7th St. - Wishire Bl.		
Approximate Footage	0 - 300		
Date(s)	10/23/2009 to 10/24/2009	Time(s)	07:00 to 22:00
Lane / Full Closure	Westbound directional closure of 7th St., Figueroa St. - Flower St.		
Approximate Footage	0 - 300		
Date(s)	10/23/2009 to 10/23/2009	Time(s)	20:00 to 06:00
Lane / Full Closure	N/S curblane 7th St., Figueroa St. - Flower St. (continuous)		
Approximate Footage	0 - 300		
Date(s)	10/23/2009 to 10/24/2009	Time(s)	00:00 to 22:00



FilmL.A., Inc.
 1201 W. 5th Street, Suite T-800
 Los Angeles, CA 90017
 t: (213)977-8600 - f: (213)977-8601
 www.filmla.com

Summary Information

Location

Location 2 of 2

Page 1 of 3

Permit Number	F00020905-01	Location Manager	Brad Bemis
Production Company	ABC STUDIOS	Primary Phone	Mobile - 310-991-0959
Insured Company	ABC STUDIOS	Secondary Phone	
Production Title	CASTLE EPISODE 209		

Location Address Lebanon Alley, Wilshire Blvd. - 7th St., Los Angeles, CA, 90017

Location Names

Location Type Alley

Location Description

Film Dates 10/23/2009 - 10/23/2009 19:00 - 05:00

Open or Closed to the Public Closed

Generic Conditions Community Survey Required
 Equipment vehicles may park on one side of street
 Must Maintain 5' Clearance on Sidewalks/Walkways
 Must maintain local/emergency access
 No Cast and Crew parking on areas streets.
 Number of uniformed officers listed on the permit is a minimum requirement. Permittee remains responsible for deploying a sufficient number of uniformed officers to provide traffic and crowd control to ensure the safety of the film crew and the public.
 Uniformed officers shall have a copy of the film permit in their possession and are required to confirm that all traffic control signage devices are in place.

Please see attached documents full closure lebanon.pdf
 wilshire, lebanon-flower.pdf
 7th st. and figueroa.pdf
 7th St (Figueroa - Flower) south Curb.pdf

Equipment on Location	Type	Quantity	Personnel on Location	Type	Quantity
	5 or 10 ton trucks	4		Cast	5
	Cast/Crew vehicles	75		Crew	75
	Condors	1		Extras	5
	Cranes	1		FilmL.A. Monitor(s)	1
	Cube Trucks	4		Off-Duty/Retired LAPD Officer(s)	4
	Generator	1			
	Motor Homes	4			
	Picture vehicles	2			
	Semi Trucks	2			
	Stakebed Trucks	3			
	Vans	4			

Filming Activities Drive by; Drive ups & away; Driving shots; Equipment on sidewalk, in curb lane & across street; Exterior Dialogue; Intermittent pedestrian control; Intermittent traffic control - 2 minutes standard; Wetdown;

Jurisdiction **Political:** Los Angeles City - Council District 09 **Police:** Los Angeles Police Department **Fire:** Los Angeles City

Location Notes

Coordinator Note FILM LA MONITOR REQUIRED FROM 1700-0100 HRS.



FilmL.A., Inc.
 1201 W. 5th Street, Suite T-800
 Los Angeles, CA 90017
 t: (213)977-8600 - f: (213)977-8601
 www.filmla.com

Summary Information

Location

Location 2 of 2

Page 2 of 3

Permit Number	F00020905-01	Location Manager	Brad Bemis
Production Company	ABC STUDIOS	Primary Phone	Mobile - 310-991-0959
Insured Company	ABC STUDIOS	Secondary Phone	
Production Title	CASTLE EPISODE 209		
Coordinator Note	-COMPANY MAY PLACE CONDOR WHEELS ON SIDEWALK ON S/S 7TH ST IN FRONT OF 818 W. 7TH ST.		
Coordinator Note	RIDER RELEASES LOCATION AND COLLECTS FEES.		
Parking	Base Camp Location Type : Private Parking Lot Street : 8th St. & Figueroa St. from 0700-0300 hrs.	Crew Parking Location Type : Private Parking Lot Street : 8th St. & Francisco St.	
Posting "No Parking" signs	B/S Lebanon St., 7th St. - Wilshire Bl.		
Approximate Footage	601 - 900	Log Number	09-1005523
Date(s)	10/23/2009 to 10/23/2009	Time(s)	18:00 to 06:00
Posting "No Parking" signs	N/S 7th St., Figueroa St. - Flower St.		
Approximate Footage	301 - 600	Log Number	09-1005523-CANCEL
Date(s)	10/23/2009 to 10/23/2009	Time(s)	18:00 to 06:00
Posting "No Parking" signs	S/S 7th St., Figueroa St. - Flower St.		
Approximate Footage	301 - 600	Log Number	09-1005524
Date(s)	10/22/2009 to 10/23/2009	Time(s)	00:00 to 00:00
Posting "No Parking" signs	S/S 7th St., Figueroa St. - Flower St.		
Approximate Footage	301 - 600	Log Number	09-1005525
Date(s)	10/24/2009 to 10/24/2009	Time(s)	07:00 to 22:00
Posting "No Parking" signs	S/S Wilshire Bl., Figueroa St. - Lebanon st.		
Approximate Footage	301 - 600	Log Number	09-1005524
Date(s)	10/22/2009 to 10/23/2009	Time(s)	00:00 to 00:00
Posting "No Parking" signs	S/S Wilshire Bl., Figueroa St. - Lebanon st.		
Approximate Footage	301 - 600	Log Number	09-1005525
Date(s)	10/24/2009 to 10/24/2009	Time(s)	07:00 to 22:00
Posting "No Parking" signs	B/S Lebanon St., 7th St. - Wilshire Blvd.		
Approximate Footage	0 - 300	Log Number	1005605
Date(s)	10/23/2009 to 10/23/2009	Time(s)	07:00 to 22:00



FilmL.A., Inc.
 1201 W. 5th Street, Suite T-800
 Los Angeles, CA 90017
 t: (213)977-8600 - f: (213)977-8601
 www.filmla.com

Summary Information

Location

Location 2 of 2

Page 3 of 3

Permit Number F00020905-01
Production Company ABC STUDIOS
Insured Company ABC STUDIOS
Production Title CASTLE EPISODE 209

Location Manager Brad Bemis
Primary Phone Mobile - 310-991-0959
Secondary Phone

Posting "No Parking" signs E/S Lebanon St, 7th St - Wilshire Blvd

Approximate Footage 0 - 300

Log Number CANCEL

Date(s) 10/23/2009 to 10/23/2009

Time(s) 07:00 to 22:00

Posting "No Parking" signs N/S Wilshire Blvd, Lebanon St - Flower St

Approximate Footage 0 - 300

Log Number 1005709

Date(s) 10/23/2009 to 10/23/2009

Time(s) 00:00 to 00:00

Posting "No Parking" signs B/S LEBANON ST., 7TH ST. - WILSHIRE BL.

Approximate Footage 601 - 900

Log Number 1005781

Date(s) 10/24/2009 to 10/24/2009

Time(s) 00:00 to 00:00

Posting "No Parking" signs N/S WILSHIRE BL., LEBANON ST. - FLOWER ST.

Approximate Footage 0 - 300

Log Number 1005781

Date(s) 10/24/2009 to 10/24/2009

Time(s) 00:00 to 00:00

Lane / Full Closure N/S curblane plus adjacent lane 7th St., Figueroa St. - Flower St.

Approximate Footage 0 - 300

Date(s) 10/23/2009 to 10/23/2009

Time(s) 19:00 to 05:00

Lane / Full Closure Full closure Lebanon St., 7th St. - Wilshire Bl.

Approximate Footage 0 - 300

Date(s) 10/23/2009 to 10/23/2009

Time(s) 19:00 to 05:00

Lane / Full Closure N/S curb Wilshire Blvd, Lebanon St - Flower St

Approximate Footage 0 - 300

Date(s) 10/23/2009 to 10/23/2009

Time(s) 19:00 to 07:00

Lane / Full Closure S/S CURBLANE 7TH ST., FIGUEROA ST. - FLOWER ST. (CONTINUOUS)

Approximate Footage 0 - 300

Date(s) 10/23/2009 to 10/24/2009

Time(s) 00:00 to 12:00

ROAD
WORK
AHEAD

W20-1

RIGHT LANE
CLOSED
AHEAD

W20-5(R)


W4-2(R)

LANE
CLOSED

C30(CA)

END
ROAD WORK

G20-2

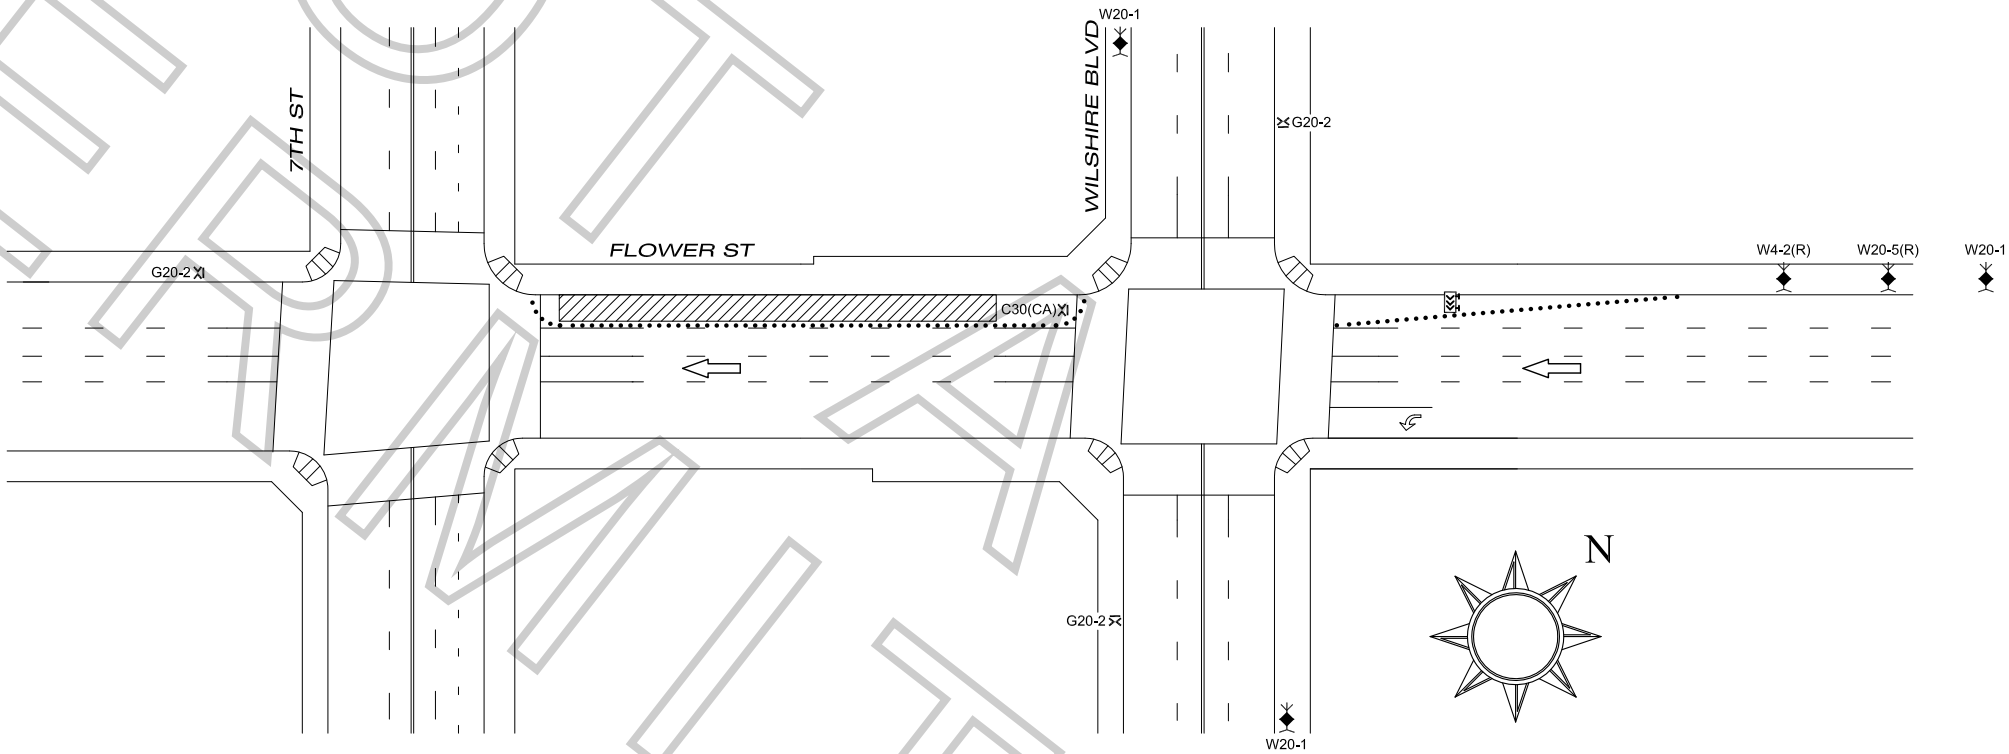

Permit #F00020905-01

RIGHT OF WAY INC.

150 E. ARROW HWY., SAN DIMAS, CA 91773
PH: (626) 930-9292 FAX: (626) 930-9220
CALIFORNIA LICENSE #792675
PLANS DRAWN BY: BEN COLES
TRAFFIC CONTROL PLANS DRAWN PER
M.U.T.C.D. & 2009 W.A.T.C.H. MANUAL

TRAFFIC CONTROL FOR:
CASTLE
PMT#F-20905

PROJECT LOCATION:
FLOWER, WILSHIRE TO 7TH
4TH, SPRING TO MAIN

LOCATION CONTACT:
P.P.S. / CHRIS AGNEW
PH: (323) 465-9179

PRODUCTION COMPANY:
ABC STUDIOS
FILM L.A. CONTACT:
YULIZZA RAMIREZ

CLOSURE DATES:

10/23/09
10/24/09

CLOSURE TIMES:

07:00 TO 22:00
07:00 TO 22:00

GENERAL NOTES:

1. DATE/TIME: PER CLOSURE DATES AND TIMES NOTED IN TITLEBLOCK
2. ALL SIGNING, STRIPING, AND TRAFFIC CONTROL DEVICES SHALL CONFORM TO THE (CURRENT) STATE OF CALIFORNIA DEPARTMENT OF TRANSPORTATION (CALTRANS) STANDARD PLANS AND STANDARD SPECIFICATIONS, CALIFORNIA M.U.T.C.D., AND ANY ADDENDUMS THERETO, AND AS SHOWN ON THESE PLANS. SYMBOLS AND ABBREVIATIONS USED ARE SHOWN ON CALTRANS STANDARD PLANS A10A&B, A20A-D, AND A24A-E.
3. THERE SHALL BE NO INTERFERENCE WITH TRAFFIC SIGNALS OR CROSSWALKS.
4. CONES SHALL BE 28" MINIMUM HEIGHT AND SHALL HAVE REFLECTORIZED SLEEVES FOR NIGHT WORK.
5. POLICE SHALL DIRECT TRAFFIC IF NECESSARY.

DWG REF #: 3

HIGH LEVEL WARNING DEVICE

XI

TYPE II BARRICADE W/ SIGN


FLASHING ARROW BOARD

WORK AREA

FLAGGER

DELINEATION CENTERLINE

 W20-1	 W20-5(R)	 W4-2(R)	 C30(CA)	 G20-2	 W20-2	 W20-3	 R3-1	 R11-2	 M4-10(L)	 M4-10(R)	 M4-8a
--	--	---	---	--	---	--	---	--	---	---	--

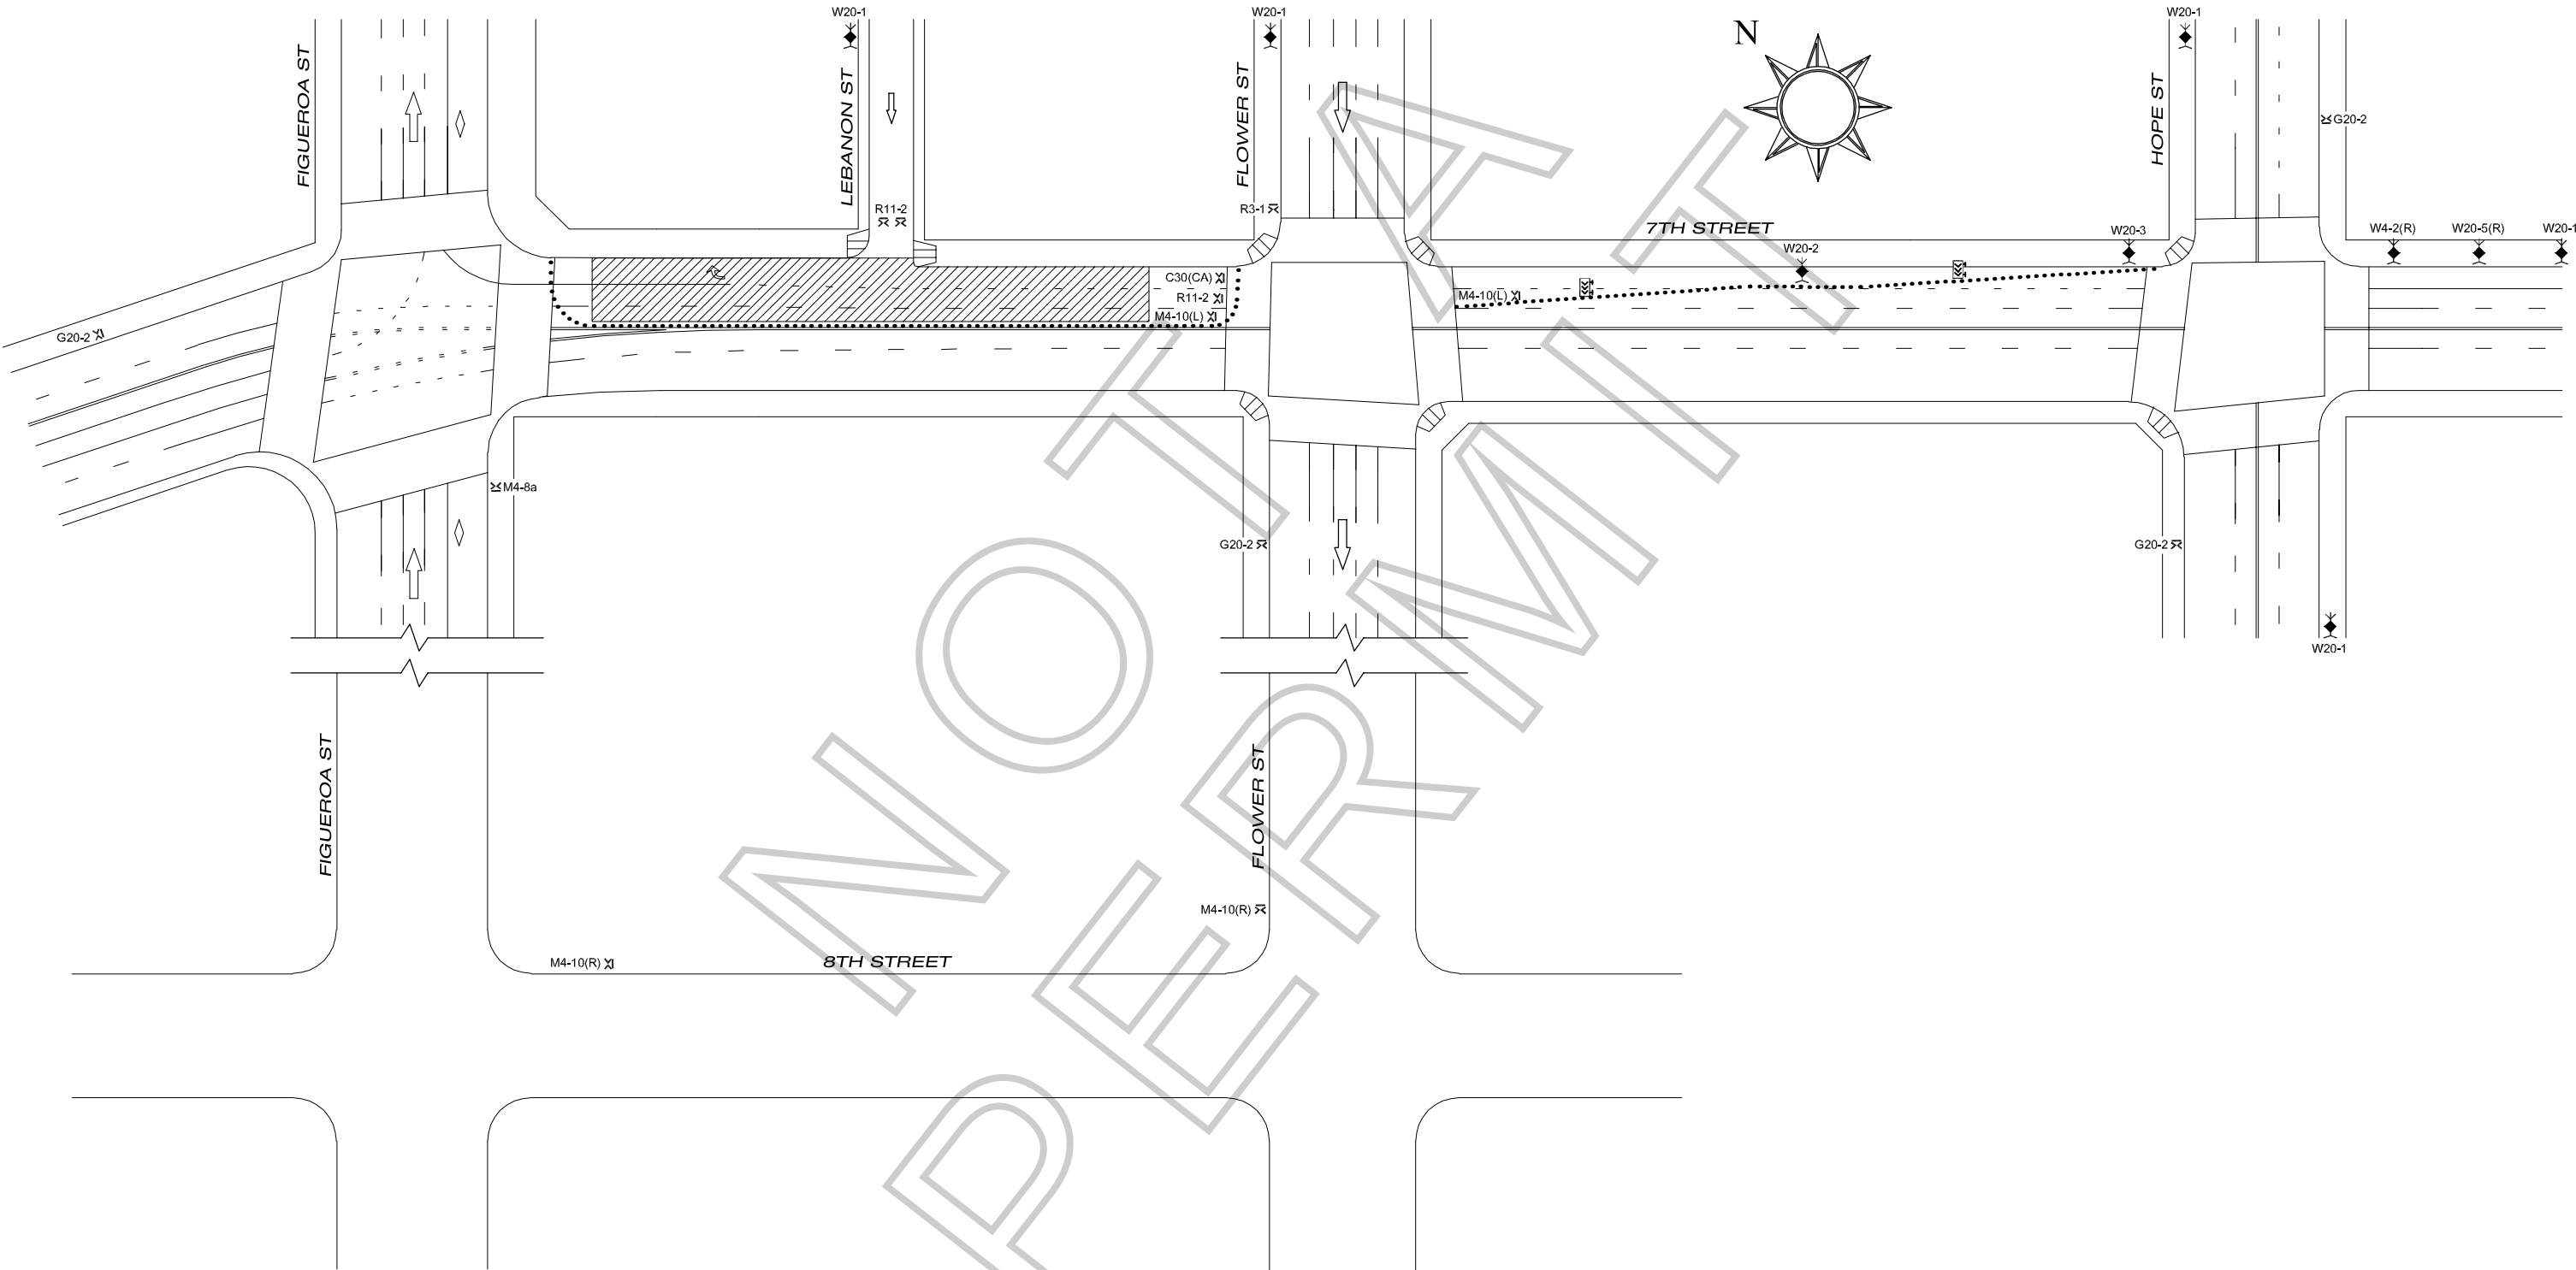

RIGHT OF WAY INC.

150 E. ARROW HWY., SAN DIMAS, CA 91773
PH: (626) 930-9292 FAX: (626) 930-9220
CALIFORNIA LICENSE #792675
PLANS DRAWN BY: BEN COLES
TRAFFIC CONTROL PLANS DRAWN PER
M.U.T.C.D. & 2009 W.A.T.C.H. MANUAL

TRAFFIC CONTROL FOR:

CASTLE
PMT#F-20905

PROJECT LOCATION:

7TH, FLOWER TO FIG.

LOCATION CONTACT:

P.P.S. / CHRIS AGNEW
PH: (323) 465-9179

PRODUCTION COMPANY:

ABC STUDIOS
FILM L.A. CONTACT:
YULIZZA RAMIREZ

GENERAL NOTES:

1. DATE/TIME: 10/23/09 FROM 20:00 TO 06:00
2. ALL SIGNING, STRIPING, AND TRAFFIC CONTROL DEVICES SHALL CONFORM TO THE (CURRENT) STATE OF CALIFORNIA DEPARTMENT OF TRANSPORTATION (CALTRANS) STANDARD PLANS AND STANDARD SPECIFICATIONS, CALIFORNIA M.U.T.C.D., AND ANY ADDENDUMS THERETO, AND AS SHOWN ON THESE PLANS. SYMBOLS AND ABBREVIATIONS USED ARE SHOWN ON CALTRANS STANDARD PLANS A10A&B, A20A-D, AND A24A-E.
3. THERE SHALL BE NO INTERFERENCE WITH TRAFFIC SIGNALS OR CROSSWALKS.
4. CONES SHALL BE 28" MINIMUM HEIGHT AND SHALL HAVE REFLECTORIZED SLEEVES FOR NIGHT WORK.
5. POLICE SHALL DIRECT TRAFFIC IF NECESSARY.

	HIGH LEVEL WARNING DEVICE
	TYPE II BARRICADE W/ SIGN
	FLASHING ARROW BOARD
	WORK AREA
	FLAGGER
	DELINEATION CENTERLINE




ROAD
WORK
AHEAD

W20-1



RIGHT LANE
CLOSED
AHEAD

W20-5(R)

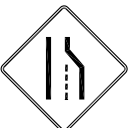


LANE
CLOSED

W4-2(R)



LANE
CLOSED


C30(CA)

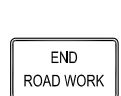

END
ROAD WORK

G20-2

Permit #F00020905-01

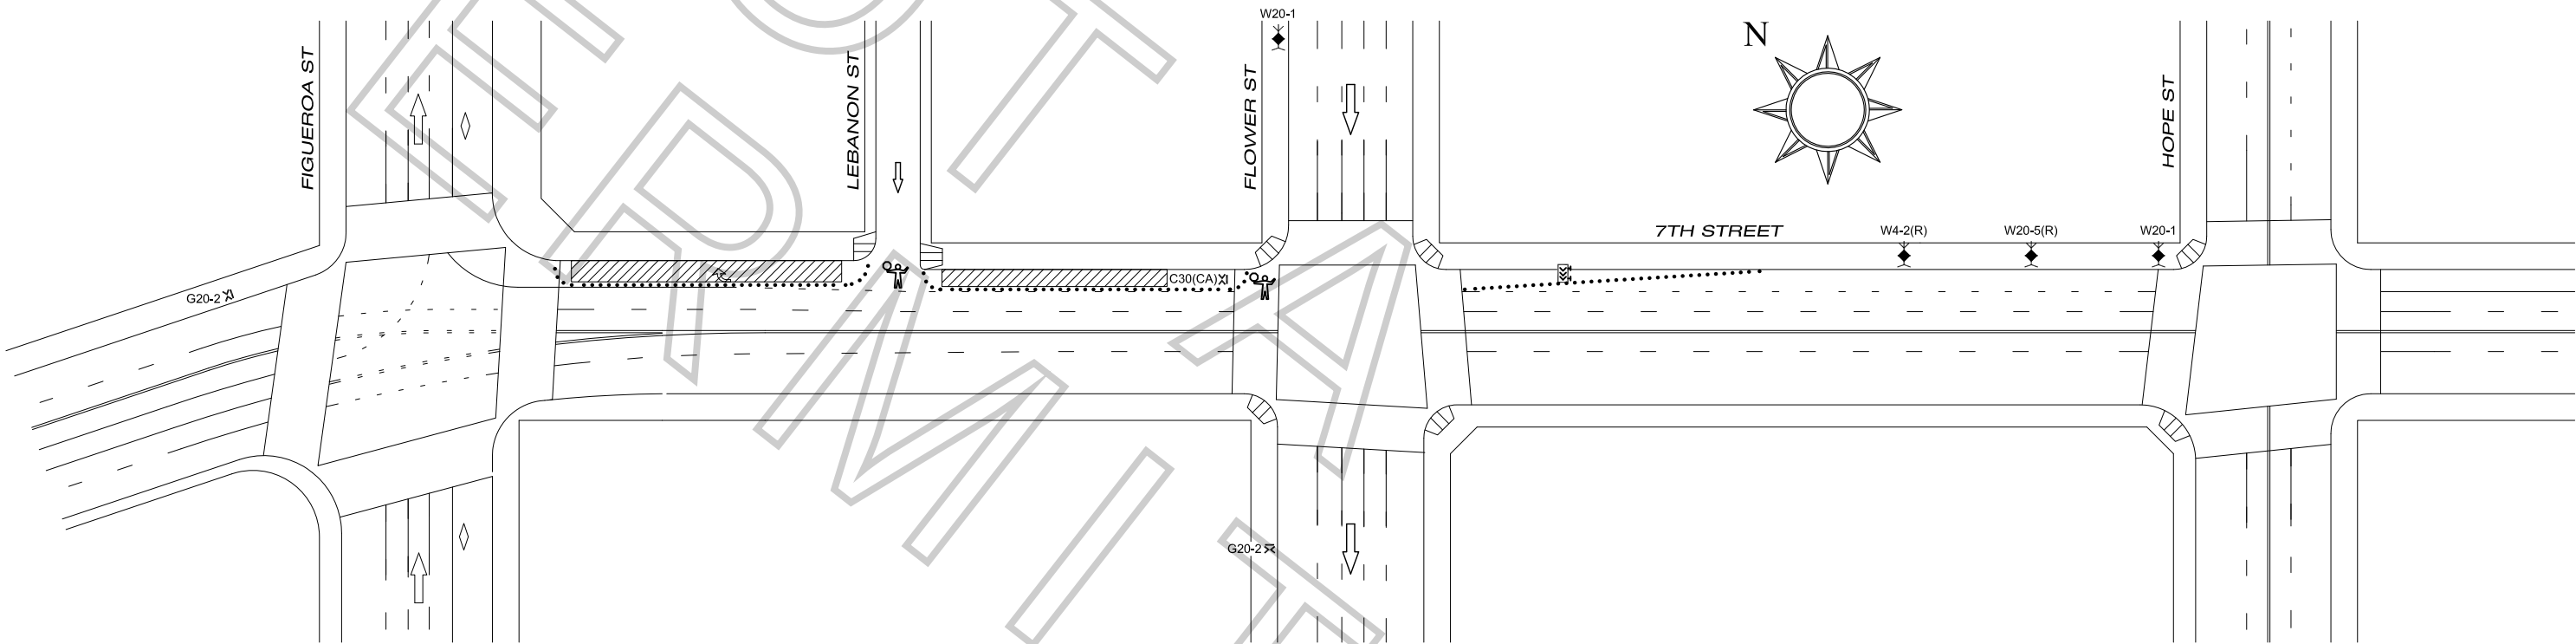

RIGHT OF WAY INC.

150 E. ARROW HWY., SAN DIMAS, CA 91773
PH: (626) 930-9292 FAX: (626) 930-9220
CALIFORNIA LICENSE #792675
PLANS DRAWN BY: BEN COLES
TRAFFIC CONTROL PLANS DRAWN PER
M.U.T.C.D. & 2009 W.A.T.C.H. MANUAL

TRAFFIC CONTROL FOR:

CASTLE
PMT#F-20905

PROJECT LOCATION:

7TH, LEBANON TO FLOWER

LOCATION CONTACT:

P.P.S. / CHRIS AGNEW
PH: (323) 465-9179

PRODUCTION COMPANY:

ABC STUDIOS
FILM L.A. CONTACT:
YULIZZA RAMIREZ

CLOSURE DATES:

10/22/09
10/24/09

CLOSURE TIMES:

BEGIN 23:59
END 22:00

GENERAL NOTES:

1. DATE/TIME: PER CLOSURE DATES AND TIMES NOTED IN TITLEBLOCK
2. ALL SIGNING, STRIPING, AND TRAFFIC CONTROL DEVICES SHALL CONFORM TO THE (CURRENT) STATE OF CALIFORNIA DEPARTMENT OF TRANSPORTATION (CALTRANS) STANDARD PLANS AND STANDARD SPECIFICATIONS, CALIFORNIA M.U.T.C.D., AND ANY ADDENDUMS THERETO, AND AS SHOWN ON THESE PLANS. SYMBOLS AND ABBREVIATIONS USED ARE SHOWN ON CALTRANS STANDARD PLANS A10A&B, A20A-D, AND A24A-E.
3. THERE SHALL BE NO INTERFERENCE WITH TRAFFIC SIGNALS OR CROSSWALKS.
4. CONES SHALL BE 28" MINIMUM HEIGHT AND SHALL HAVE REFLECTORIZED SLEEVES FOR NIGHT WORK.
5. POLICE SHALL DIRECT TRAFFIC IF NECESSARY.

DWG REF #: 2

 HIGH LEVEL WARNING DEVICE

 TYPE II BARRICADE W/ SIGN

 FLASHING ARROW BOARD

 WORK AREA

 FLAGGER

 DELINEATION CENTERLINE




W20-1


W20-5(R)


W4-2(R)


C30(CA)


G20-2

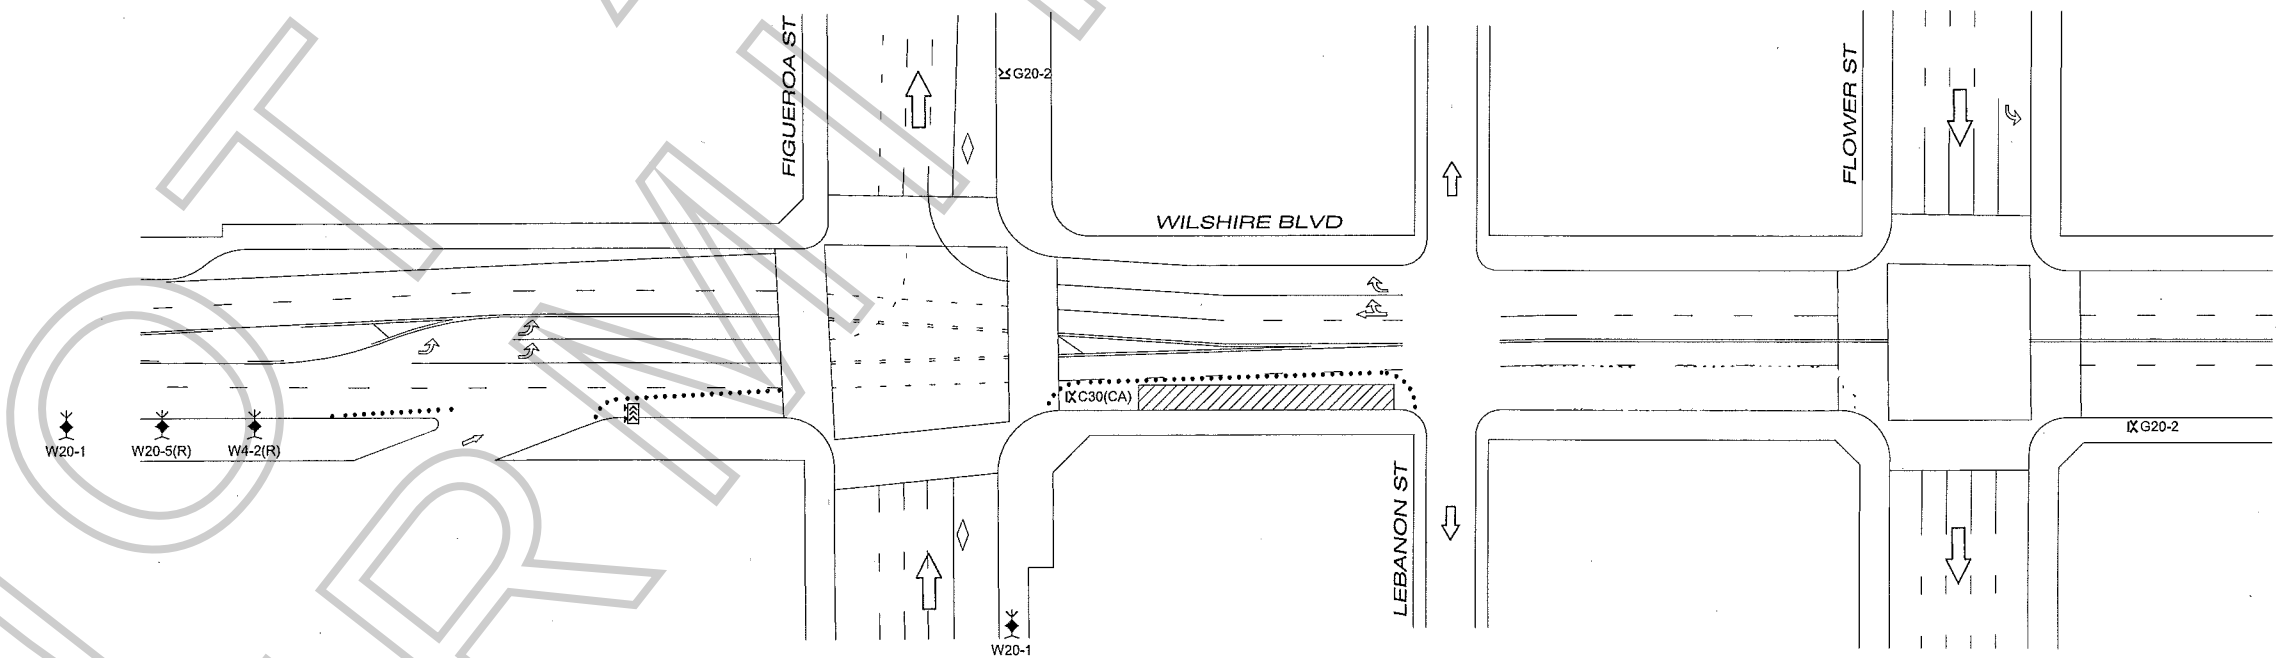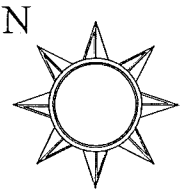

RIGHT OF WAY INC.
150 E. ARROW HWY., SAN DIMAS, CA 91773
PH: (626) 930-9292 FAX: (626) 930-9220
CALIFORNIA LICENSE #792675
PLANS DRAWN BY: BEN COLES
TRAFFIC CONTROL PLANS DRAWN PER
M.U.T.C.D. & 2009 W.A.T.C.H. MANUAL

TRAFFIC CONTROL FOR:
CASTLE
PMT#F-20905

PROJECT LOCATION:
WILSHIRE, FLOWER TO FIG.
WILSHIRE, FLOWER TO FIG.

LOCATION CONTACT:
P.P.S. / CHRIS AGNEW
PH: (323) 465-9179

PRODUCTION COMPANY:
ABC STUDIOS
FILM L.A. CONTACT:
YULIZZA RAMIREZ

CLOSURE DATES:	CLOSURE TIMES:
10/23/09	BEGIN 09:00
10/24/09	END 22:00

GENERAL NOTES:
1. DATE/TIME: PER CLOSURE DATES AND TIMES NOTED IN TITLEBLOCK
2. ALL SIGNING, STRIPING, AND TRAFFIC CONTROL DEVICES SHALL CONFORM TO THE (CURRENT) STATE OF CALIFORNIA DEPARTMENT OF TRANSPORTATION (CALTRANS) STANDARD PLANS AND STANDARD SPECIFICATIONS, CALIFORNIA M.U.T.C.D., AND ANY ADDENDUMS THERETO, AND AS SHOWN ON THESE PLANS. SYMBOLS AND ABBREVIATIONS USED ARE SHOWN ON CALTRANS STANDARD PLANS A10A&B, A20A-D, AND A24A-E.
3. THERE SHALL BE NO INTERFERENCE WITH TRAFFIC SIGNALS OR CROSSWALKS.
4. CONES SHALL BE 28" MINIMUM HEIGHT AND SHALL HAVE REFLECTORIZED SLEEVES FOR NIGHT WORK.
5. POLICE SHALL DIRECT TRAFFIC IF NECESSARY.

DWG REF #: 1

 HIGH LEVEL WARNING DEVICE

 TYPE II BARRICADE W/ SIGN

 FLASHING ARROW BOARD

 WORK AREA

 FLAGGER

 DELINEATION CENTERLINE

**SPECIAL FILMING CONDITIONS
RESIDENTIAL/COMMERCIAL AREAS OF
DOWNTOWN METROPOLITAN LOS ANGELES**

The Special Filming Conditions described below will be included in the terms and conditions of permits issued for filming in this area and are in addition to the standard terms and conditions applicable to filming permits generally. While these Special Filming Conditions will be included as terms if a permit for filming in this area is issued, they are not intended to, and do not, establish the criteria or standards for determining whether or not a particular permit (or permits) will be issued for this area. The decision whether or not a particular permit (or permits) will be issued is vested in the discretion of the appropriate City or County department or their designees (including FilmL.A., Inc.), to be exercised consistent with public health, safety and general welfare, and applicable land-use ordinances.

The Downtown Los Angeles Central Business District is occupied by commercial/industrial businesses, as well as residential properties. There are also many popular hotels in the downtown area frequented by visitors taking advantage of our city's cultural, historical and recreational venues.

In order to better balance the concerns of business/commerce and provide for the residential aspects of this area of Los Angeles, FilmL.A. has developed the following Special Filming Conditions. Your cooperation in adhering to the Conditions will ensure the industry's continued access to these vitally important filming sites.

NOTE: THE FOLLOWING SPECIAL FILMING CONDITIONS DO NOT APPLY TO THOSE AREAS ZONED AS "LIGHT MANUFACTURING/PARKING" OR "HEAVY MANUFACTURING".

- **All filming activities (including parking of production equipment, cast/crew parking, catering, and preparation/strike) within 200 feet of any residential building (including hotels) are not permitted between the hours of 10 p.m. and 7 a.m. unless first approved by FilmL.A. through the approved Filming Survey procedure and indicated on the permit.**
- **Low level helicopter activity within ½ of a mile of residential buildings and taking place between the hours of 10:00 p.m. and 7:00 a.m. will not be allowed.**
- **All low-flying helicopter work in the vicinity of buildings, especially residential structures, requires the Federal Aviation Administration (FAA) reviewed and accepted plan of activities also to be filed with FilmL.A.**
- **Notification of the representatives of residents, merchants and businesses within 500 feet of all filming activities should be done 48 hours in advance of filming or substantial prep work, time permitting. Additional notification beyond a distance of 500 feet may be required for permits requesting extraordinary filming activities, to be determined by FilmL.A.**
- **Due to the congestion from normal commuter traffic, Intermittent Traffic Control (ITC) is generally not permitted on weekdays between the hours of 7:00 a.m. - 9:00 a.m. and 3:00 p.m. - 7:00 p.m.**
- **Production companies are required to completely remove all trash, food, cardboard boxes, etc. from the general vicinity at the end of each filming day. Food should NOT be given directly to the homeless persons in the area; if a production company wishes to donate food, it**

should be delivered to missions or groups in the area which are designated and sanctioned to distribute food and other supplies to the homeless. Production companies will be held responsible for the actions of catering companies contracted to provide food for cast and crew.

- **All of the Special Conditions referenced herein apply to filming in or near the 2nd and 3rd Street tunnels.** All filming activities within the tunnels between the hours of 10:00 p.m. and 7:00 a.m. must be contained to areas at least 100 feet from tunnel openings, unless signature approval is obtained from affected residential buildings near the tunnel entrances, and indicated on the permit. The activities may not be audible beyond tunnel openings, and lighting may not illuminate or affect any nearby buildings.

In addition to the conditions referenced above, production companies must adhere to the following conditions when filming on Lower Grand Avenue between General Thaddeus Kosciusko (GTK) Way and 4th Street:

- **The walls of Lower Grand Avenue are private property** and may not be dressed, painted, or used in any way unless permission is granted by the representative of the affected property. The following are the names and phone numbers of the most affected building representatives:

o Museum of Contemporary Art (MOCA)	Cari Stafford	213.621.2766
o One California Plaza, (Maguire Properties)	Natalie Park	213.687.2284
o Two California Plaza, (Maguire Properties)	Natalie Park	213.687.2284
o Wells Fargo Center (Maguire Properties)	Holly Mattan	213.253.4297
o Omni Hotel	Dan Pietrowski	213.617.3300
o Museum Tower & Grande Promenade	Aaron Bazile	213.229.9777
o Angelus Plaza	Joan Marke	213.623.4352
- **Blocking of loading docks or parking garage entrances and exits is strictly prohibited.**
- **No special effects, including smoke, steam or fog may occur on Lower Grand Avenue** without first obtaining clearance from the appropriate building contacts and maintenance engineers. Contact must be made at least **48 hours prior** to the proposed effect(s) unless appropriate, prior notifications to designated property management representatives have been made.
- **Generators may not be placed on the enclosed portion of Lower Grand Avenue. Suggested areas for generator placement are:**
 1. the curb lane of 4th Street at least 200 ft east of Lower Grand Avenue;
 2. the curb lane of 4th Street west of Lower Grand Avenue beyond the left turn lane; or
 3. the center of Lower Grand Avenue directly under the openings to Upper Grand Avenue.
- **Companies must obtain property contact approval prior to covering or removing any building signage** and must replace removed/covered signs with temporary signage similar to the originals. If directional or street signage is removed, the production company must provide **complete directional signage** in the surrounding area, with emphasis on alternate parking entrances and exits. **Street signs may only be removed with FilmL.A. approval.**
- **Any filming activities requested and approved with less than 48-hour notification may not interfere with other ongoing activities in the area.**

ROAD
WORK
AHEAD

W20-1

RIGHT LANE
CLOSED
AHEAD

W20-5(R)

W4-2(R)

LANE
CLOSED

C30(CA)


ROAD
CLOSED

R11-2


R3-1

END
ROAD WORK

G20-2

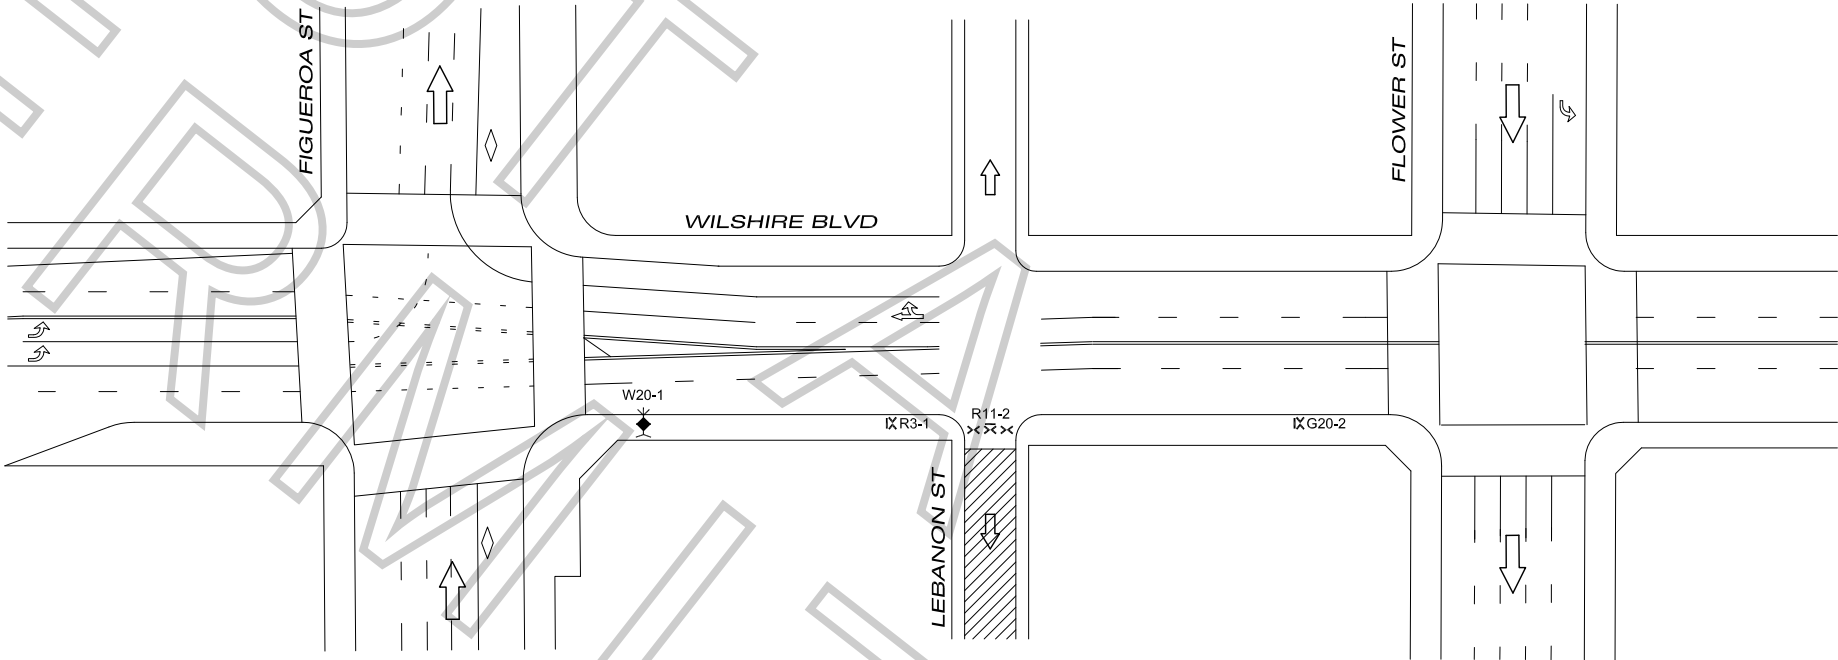

Permit #F00020905-01

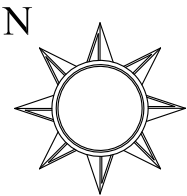

RIGHT OF WAY INC.
150 E. ARROW HWY., SAN DIMAS, CA 91773
PH: (626) 930-9292 FAX: (626) 930-9220
CALIFORNIA LICENSE #792675
PLANS DRAWN BY: BEN COLES
TRAFFIC CONTROL PLANS DRAWN PER
M.U.T.C.D. & 2009 W.A.T.C.H. MANUAL

TRAFFIC CONTROL FOR:
CASTLE
PMT#F-20905
PROJECT LOCATION:
WILSHIRE AT LEBANON
SPRING, 4TH TO 5TH

LOCATION CONTACT:
P.P.S. / CHRIS AGNEW
PH: (323) 465-9179
PRODUCTION COMPANY:
ABC STUDIOS
FILM L.A. CONTACT:
YULIZZA RAMIREZ

CLOSURE DATES:	CLOSURE TIMES:
10/23/09	19:00 TO 05:00

GENERAL NOTES:
1. DATE/TIME: PER CLOSURE DATES AND TIMES NOTED IN TITLEBLOCK
2. ALL SIGNING, STRIPING, AND TRAFFIC CONTROL DEVICES SHALL CONFORM TO THE (CURRENT) STATE OF CALIFORNIA DEPARTMENT OF TRANSPORTATION (CALTRANS) STANDARD PLANS AND STANDARD SPECIFICATIONS, CALIFORNIA M.U.T.C.D., AND ANY ADDENDUMS THERETO, AND AS SHOWN ON THESE PLANS. SYMBOLS AND ABBREVIATIONS USED ARE SHOWN ON CALTRANS STANDARD PLANS A10A&B, A20A-D, AND A24A-E.
3. THERE SHALL BE NO INTERFERENCE WITH TRAFFIC SIGNALS OR CROSSWALKS.
4. CONES SHALL BE 28" MINIMUM HEIGHT AND SHALL HAVE REFLECTORIZED SLEEVES FOR NIGHT WORK.
5. POLICE SHALL DIRECT TRAFFIC IF NECESSARY.

DWG REF #: 8

HIGH LEVEL WARNING DEVICE



TYPE II BARRICADE W/ SIGN

FLASHING ARROW BOARD

WORK AREA

FLAGGER

DELINEATION CENTERLINE

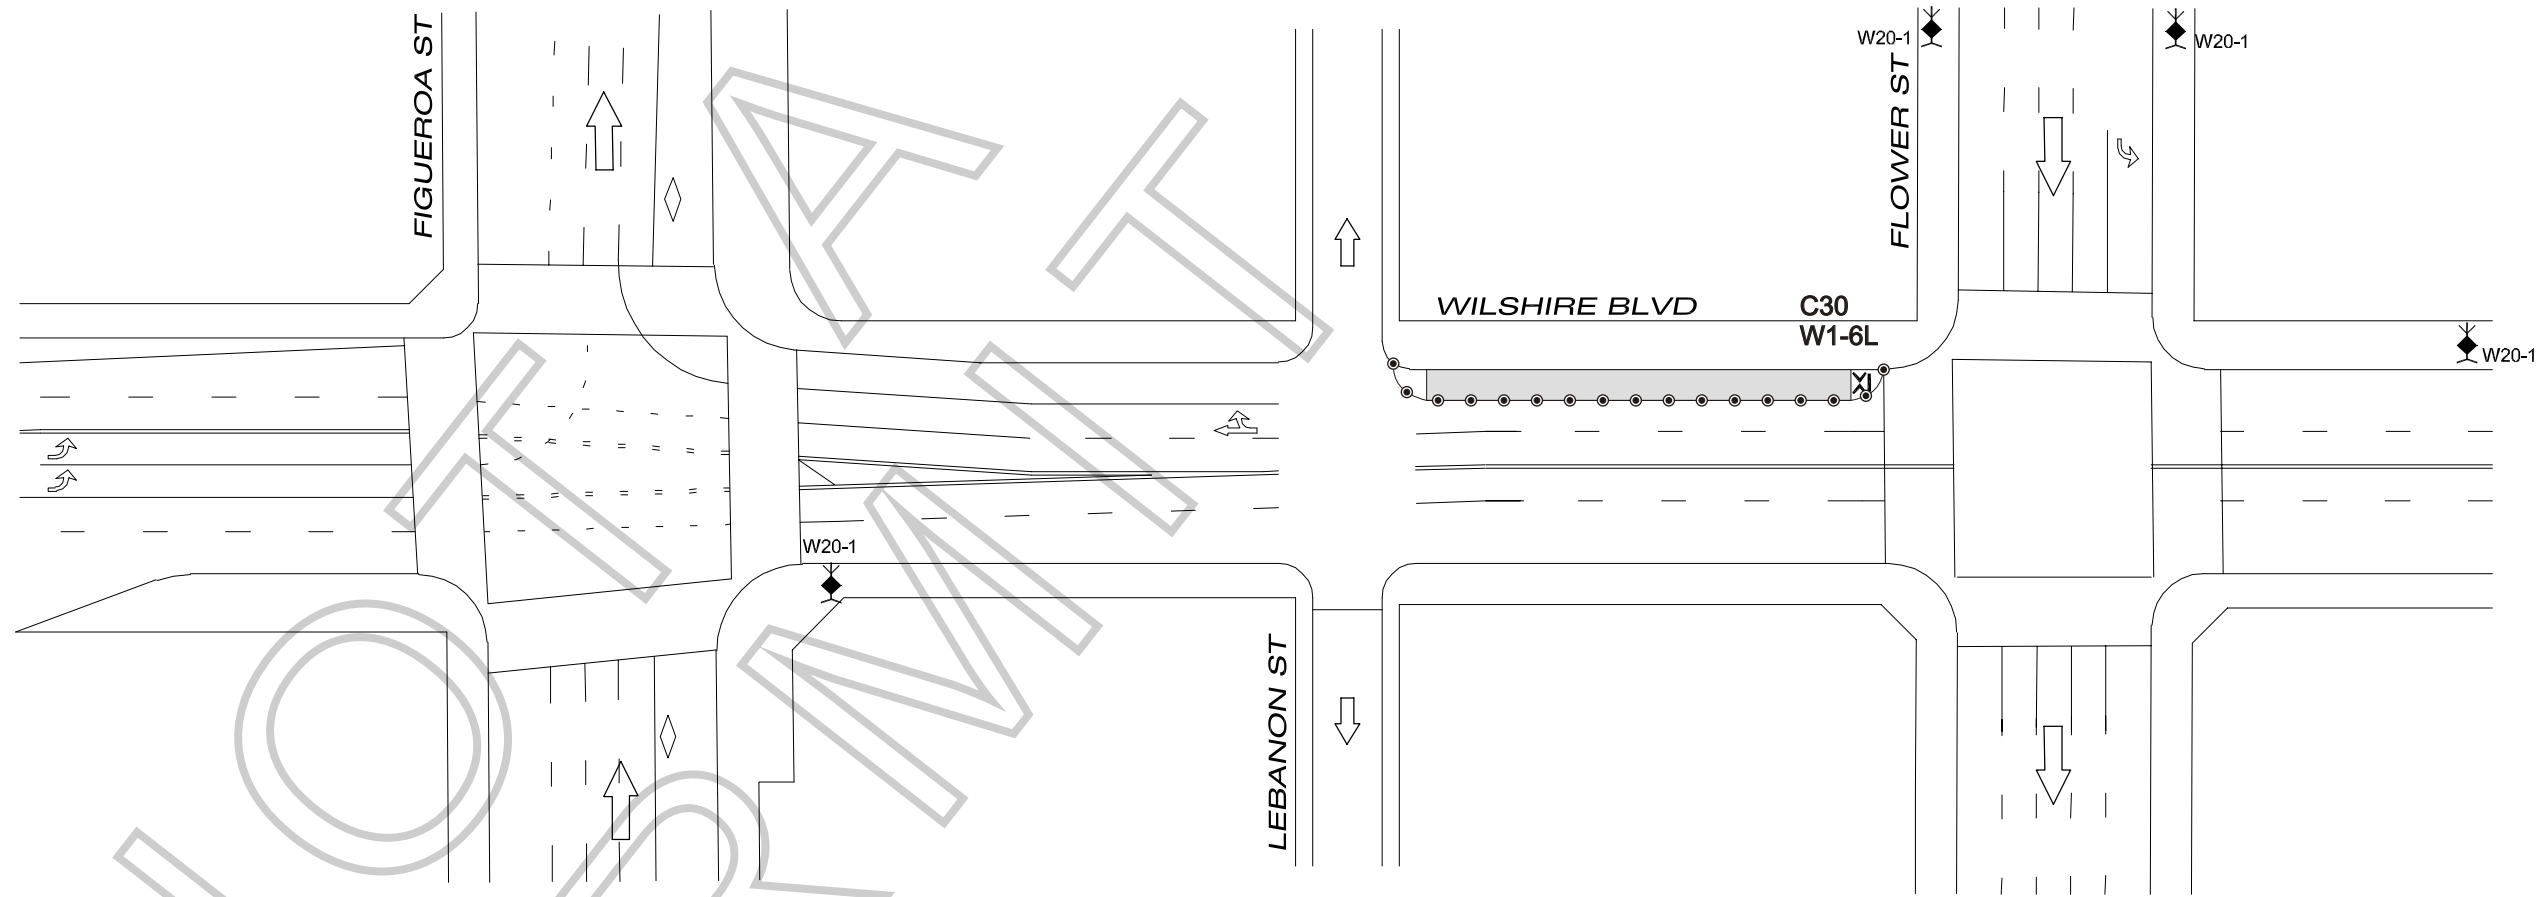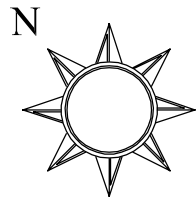

W1-6 (RT. LT)
CONE MOUNTED W20-1

C30


DWG REF # 1A

RIGHT OF WAY INC.
150 E. ARROW HWY., SAN DIMAS, CA 91773
PH: (626) 930-9292 FAX: (626) 930-9220
CALIFORNIA LICENSE #792675
PLANS DRAWN BY: BEN COLES
TRAFFIC CONTROL PLANS DRAWN PER
M.U.T.C.D. & 2009 W.A.T.C.H. MANUAL


TRAFFIC CONTROL FOR:	LOCATION CONTACT:
CASTLE	P.P.S. / CHRIS AGNEW
PMT#F-20905	PH: (323) 465-9179
PROJECT LOCATION:	PRODUCTION COMPANY:
WILSHIRE BLVD	ABC STUDIOS
LEBANON ST - FLOWER ST	FILM L.A. CONTACT:
	YULIZZA RAMIREZ

GENERAL NOTES:
1. **DATE/TIME: 1/23/2009 FROM 19:00 - 07:00 HOURS**
2. ALL SIGNING, STRIPING, AND TRAFFIC CONTROL DEVICES SHALL CONFORM TO THE (CURRENT) STATE OF CALIFORNIA DEPARTMENT OF TRANSPORTATION (CALTRANS) STANDARD PLANS AND STANDARD SPECIFICATIONS, CALIFORNIA M.U.T.C.D., AND ANY ADDENDUMS THERETO, AND AS SHOWN ON THESE PLANS. SYMBOLS AND ABBREVIATIONS USED ARE SHOWN ON CALTRANS STANDARD PLANS A10A&B, A20A-D, AND A24A-E.
3. THERE SHALL BE NO INTERFERENCE WITH TRAFFIC SIGNALS OR CROSSWALKS.
4. CONES SHALL BE 28" MINIMUM HEIGHT AND SHALL HAVE REFLECTORIZED SLEEVES FOR NIGHT WORK.
5. POLICE SHALL DIRECT TRAFFIC IF NECESSARY.

	HIGH LEVEL WARNING DEVICE
	TYPE II BARRICADE W/ SIGN
	FLASHING ARROW BOARD
	WORK AREA
	FLAGGER
	DELINEATION CENTERLINE

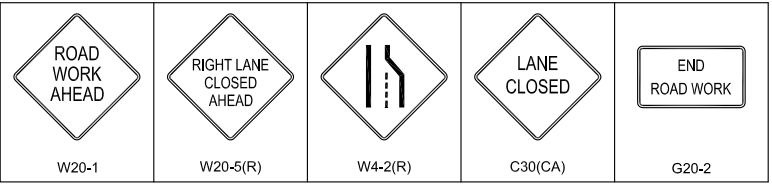

Permit #F00020905-01

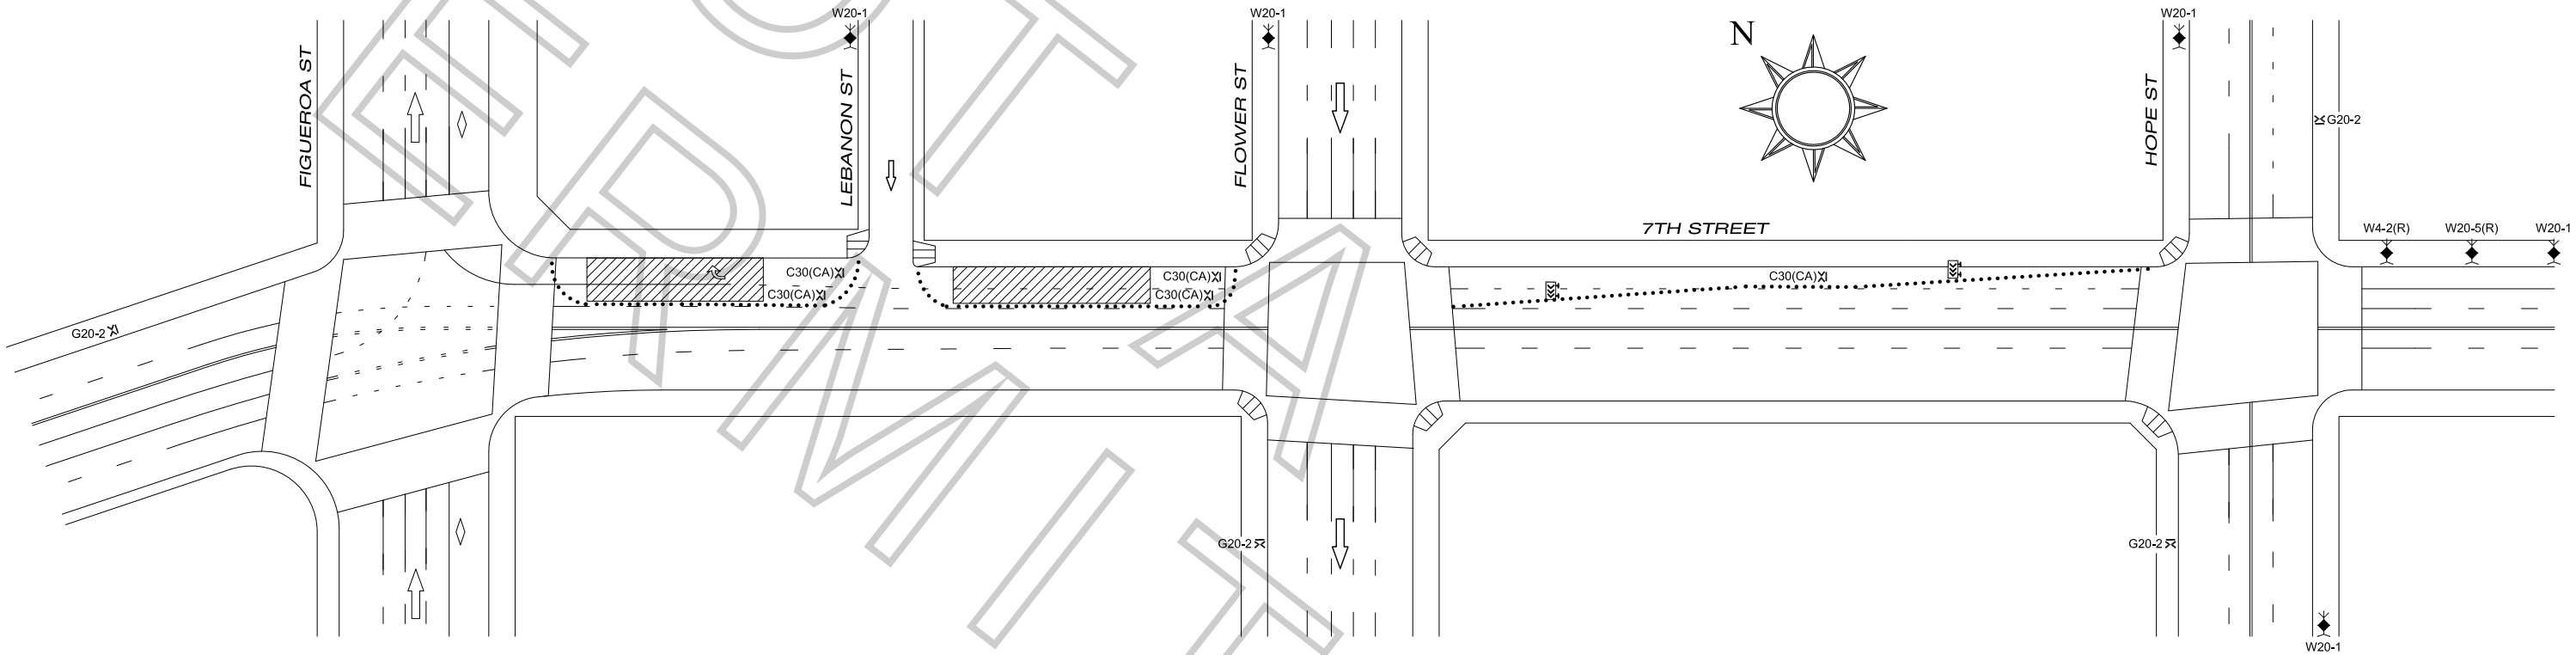

RIGHT OF WAY INC.

150 E. ARROW HWY., SAN DIMAS, CA 91773
PH: (626) 930-9292 FAX: (626) 930-9220
CALIFORNIA LICENSE #792675
PLANS DRAWN BY: BEN COLES
TRAFFIC CONTROL PLANS DRAWN PER
M.U.T.C.D. & 2009 W.A.T.C.H. MANUAL

TRAFFIC CONTROL FOR:
CASTLE
PMT#F-20905

PROJECT LOCATION:
7TH, LEBANON TO FLOWER
7TH, FLOWER TO FIG.

LOCATION CONTACT:
P.P.S. / CHRIS AGNEW
PH: (323) 465-9179

PRODUCTION COMPANY:
ABC STUDIOS
FILM L.A. CONTACT:
YULIZZA RAMIREZ

CLOSURE DATES:

10/23/09


CLOSURE TIMES:


19:00 TO 05:00

GENERAL NOTES:

1. DATE/TIME: PER CLOSURE DATES AND TIMES NOTED IN TITLEBLOCK
2. ALL SIGNING, STRIPING, AND TRAFFIC CONTROL DEVICES SHALL CONFORM TO THE (CURRENT) STATE OF CALIFORNIA DEPARTMENT OF TRANSPORTATION (CALTRANS) STANDARD PLANS AND STANDARD SPECIFICATIONS, CALIFORNIA M.U.T.C.D., AND ANY ADDENDUMS THERETO, AND AS SHOWN ON THESE PLANS. SYMBOLS AND ABBREVIATIONS USED ARE SHOWN ON CALTRANS STANDARD PLANS A10A&B, A20A-D, AND A24A-E.
3. THERE SHALL BE NO INTERFERENCE WITH TRAFFIC SIGNALS OR CROSSWALKS.
4. CONES SHALL BE 28" MINIMUM HEIGHT AND SHALL HAVE REFLECTORIZED SLEEVES FOR NIGHT WORK.
5. POLICE SHALL DIRECT TRAFFIC IF NECESSARY.

DWG REF #: 5

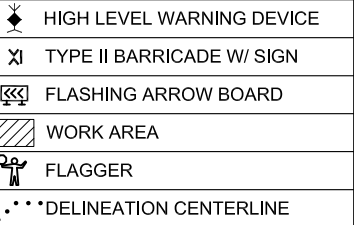

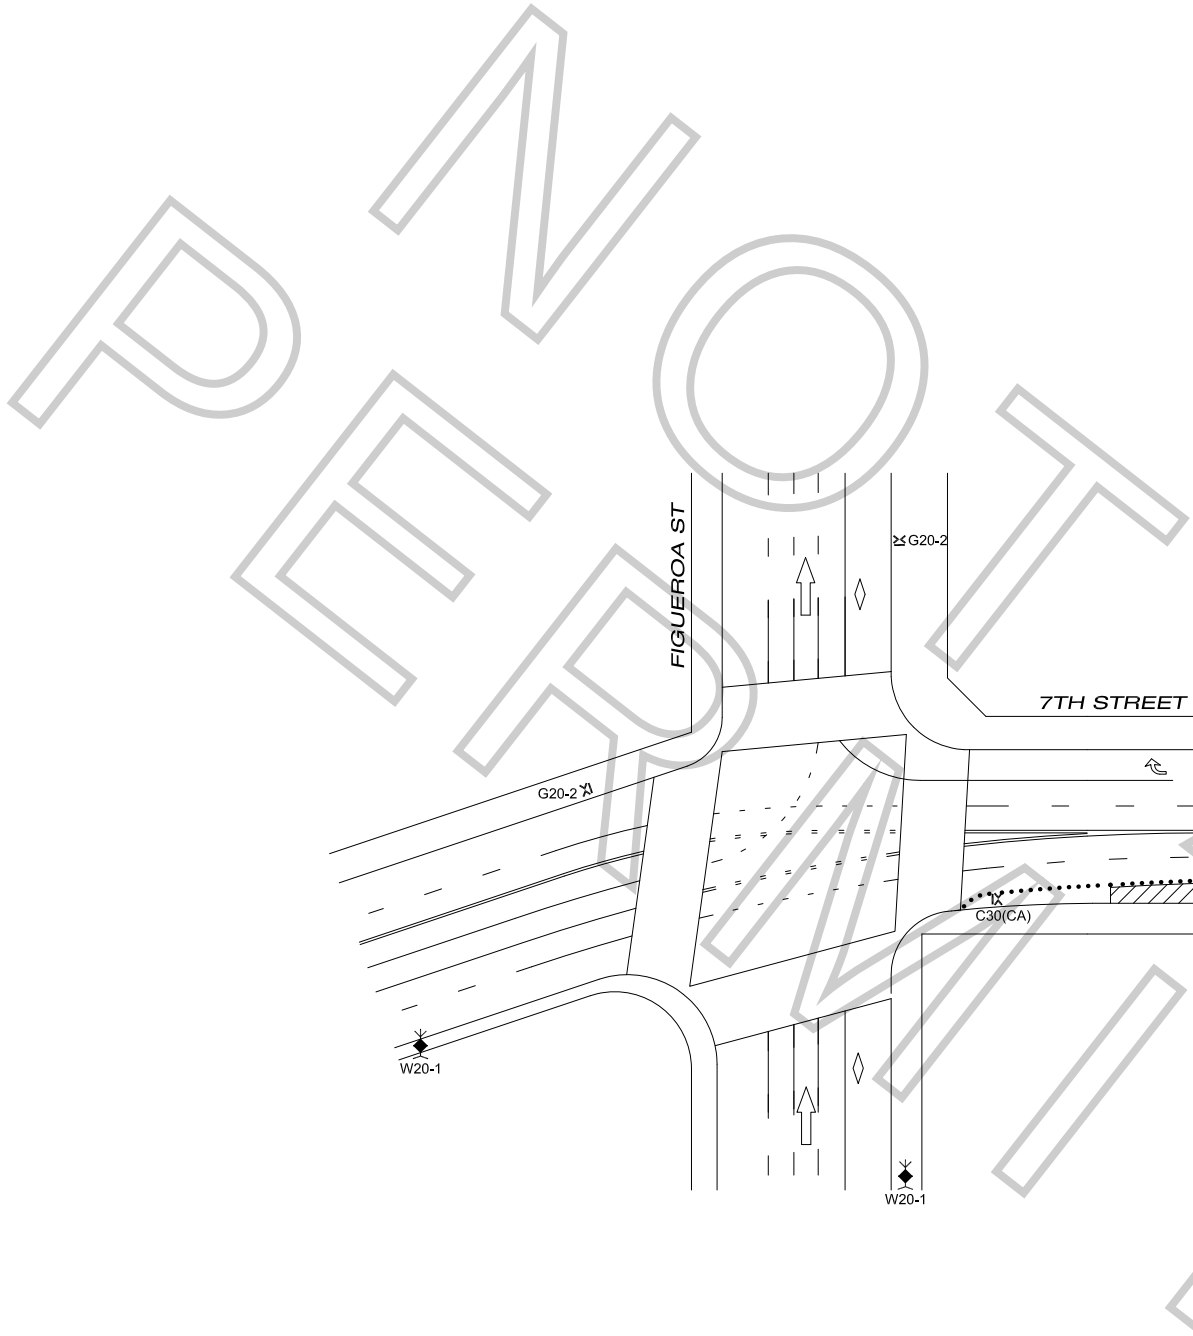

Permit #F00020905-01

ROAD
WORK
AHEAD

W20-1

RIGHT LANE
CLOSED
AHEAD

W20-5(R)


W4-2(R)

LANE
CLOSED

C30(CA)

END
ROAD WORK

G20-2

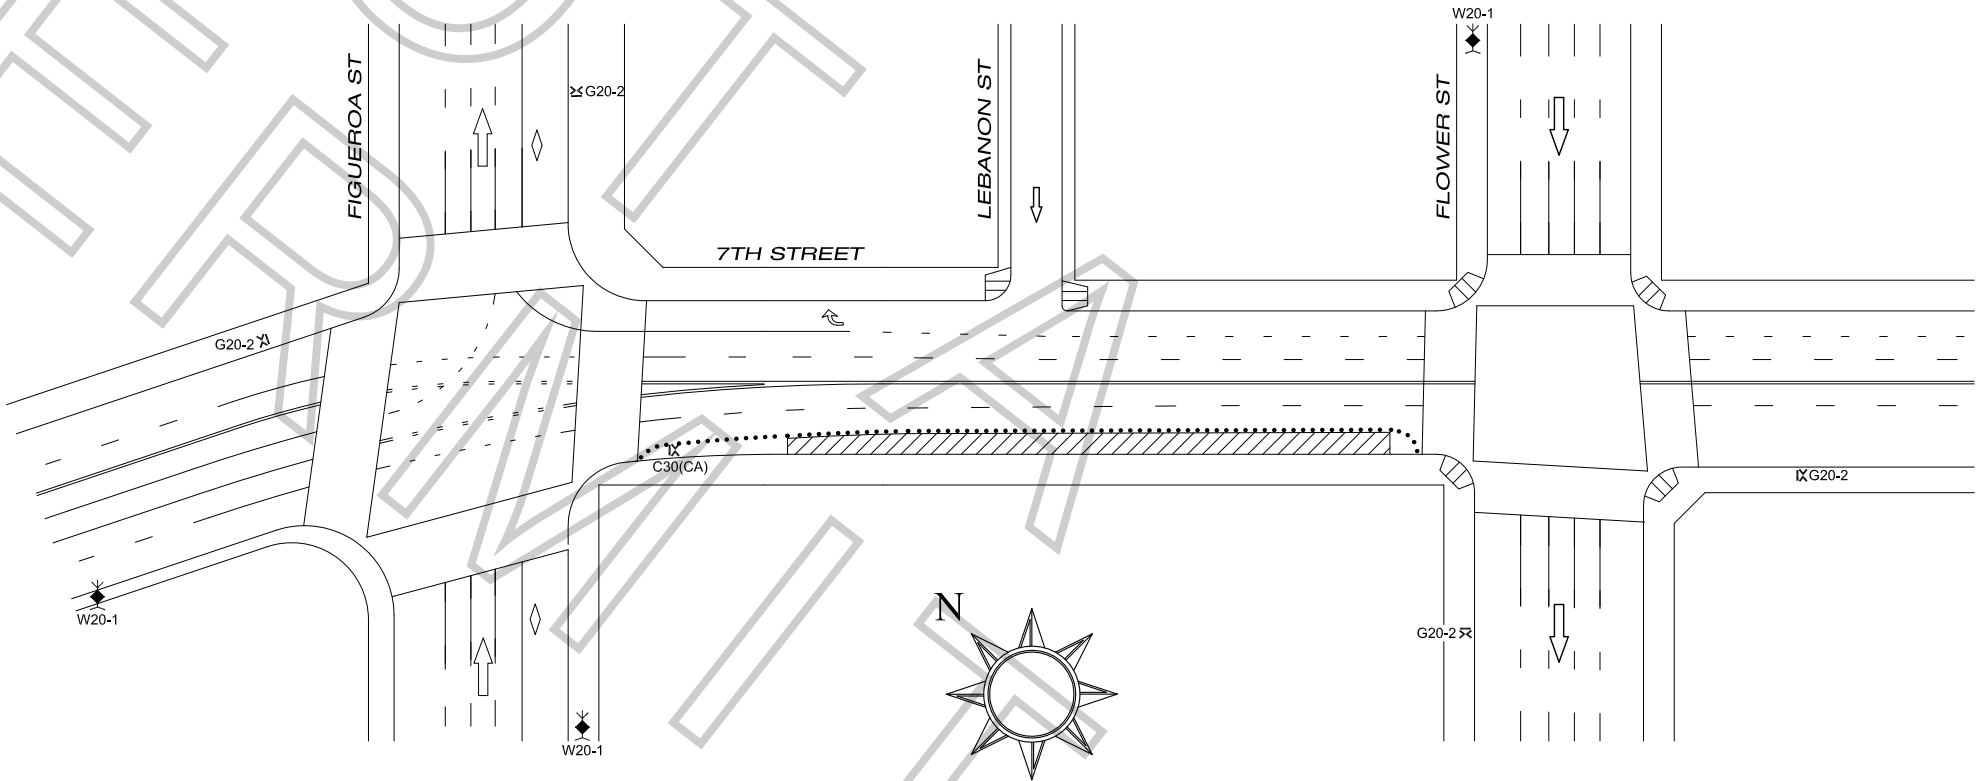

RIGHT OF WAY INC.

150 E. ARROW HWY., SAN DIMAS, CA 91773
PH: (626) 930-9292 FAX: (626) 930-9220
CALIFORNIA LICENSE #792675
PLANS DRAWN BY: BEN COLES
TRAFFIC CONTROL PLANS DRAWN PER
M.U.T.C.D. & 2009 W.A.T.C.H. MANUAL

TRAFFIC CONTROL FOR:
CASTLE
PMT#F-20905

PROJECT LOCATION:
7TH, FIG. TO FLOWER

LOCATION CONTACT:
P.P.S. / CHRIS AGNEW
PH: (323) 465-9179

PRODUCTION COMPANY:
ABC STUDIOS
FILM L.A. CONTACT:
YULIZZA RAMIREZ

CLOSURE DATES:

10/22/09
10/24/09

CLOSURE TIMES:

BEGIN 23:59
END 12:00

GENERAL NOTES:

1. DATE/TIME: PER CLOSURE DATES AND TIMES NOTED IN TITLEBLOCK
2. ALL SIGNING, STRIPING, AND TRAFFIC CONTROL DEVICES SHALL CONFORM TO THE (CURRENT) STATE OF CALIFORNIA DEPARTMENT OF TRANSPORTATION (CALTRANS) STANDARD PLANS AND STANDARD SPECIFICATIONS, CALIFORNIA M.U.T.C.D., AND ANY ADDENDUMS THERETO, AND AS SHOWN ON THESE PLANS. SYMBOLS AND ABBREVIATIONS USED ARE SHOWN ON CALTRANS STANDARD PLANS A10A&B, A20A-D, AND A24A-E.
3. THERE SHALL BE NO INTERFERENCE WITH TRAFFIC SIGNALS OR CROSSWALKS.
4. CONES SHALL BE 28" MINIMUM HEIGHT AND SHALL HAVE REFLECTORIZED SLEEVES FOR NIGHT WORK.
5. POLICE SHALL DIRECT TRAFFIC IF NECESSARY.

DWG REF #: 14

HIGH LEVEL WARNING DEVICE

TYPE II BARRICADE W/ SIGN

FLASHING ARROW BOARD

WORK AREA

FLAGGER

DELINEATION CENTERLINE